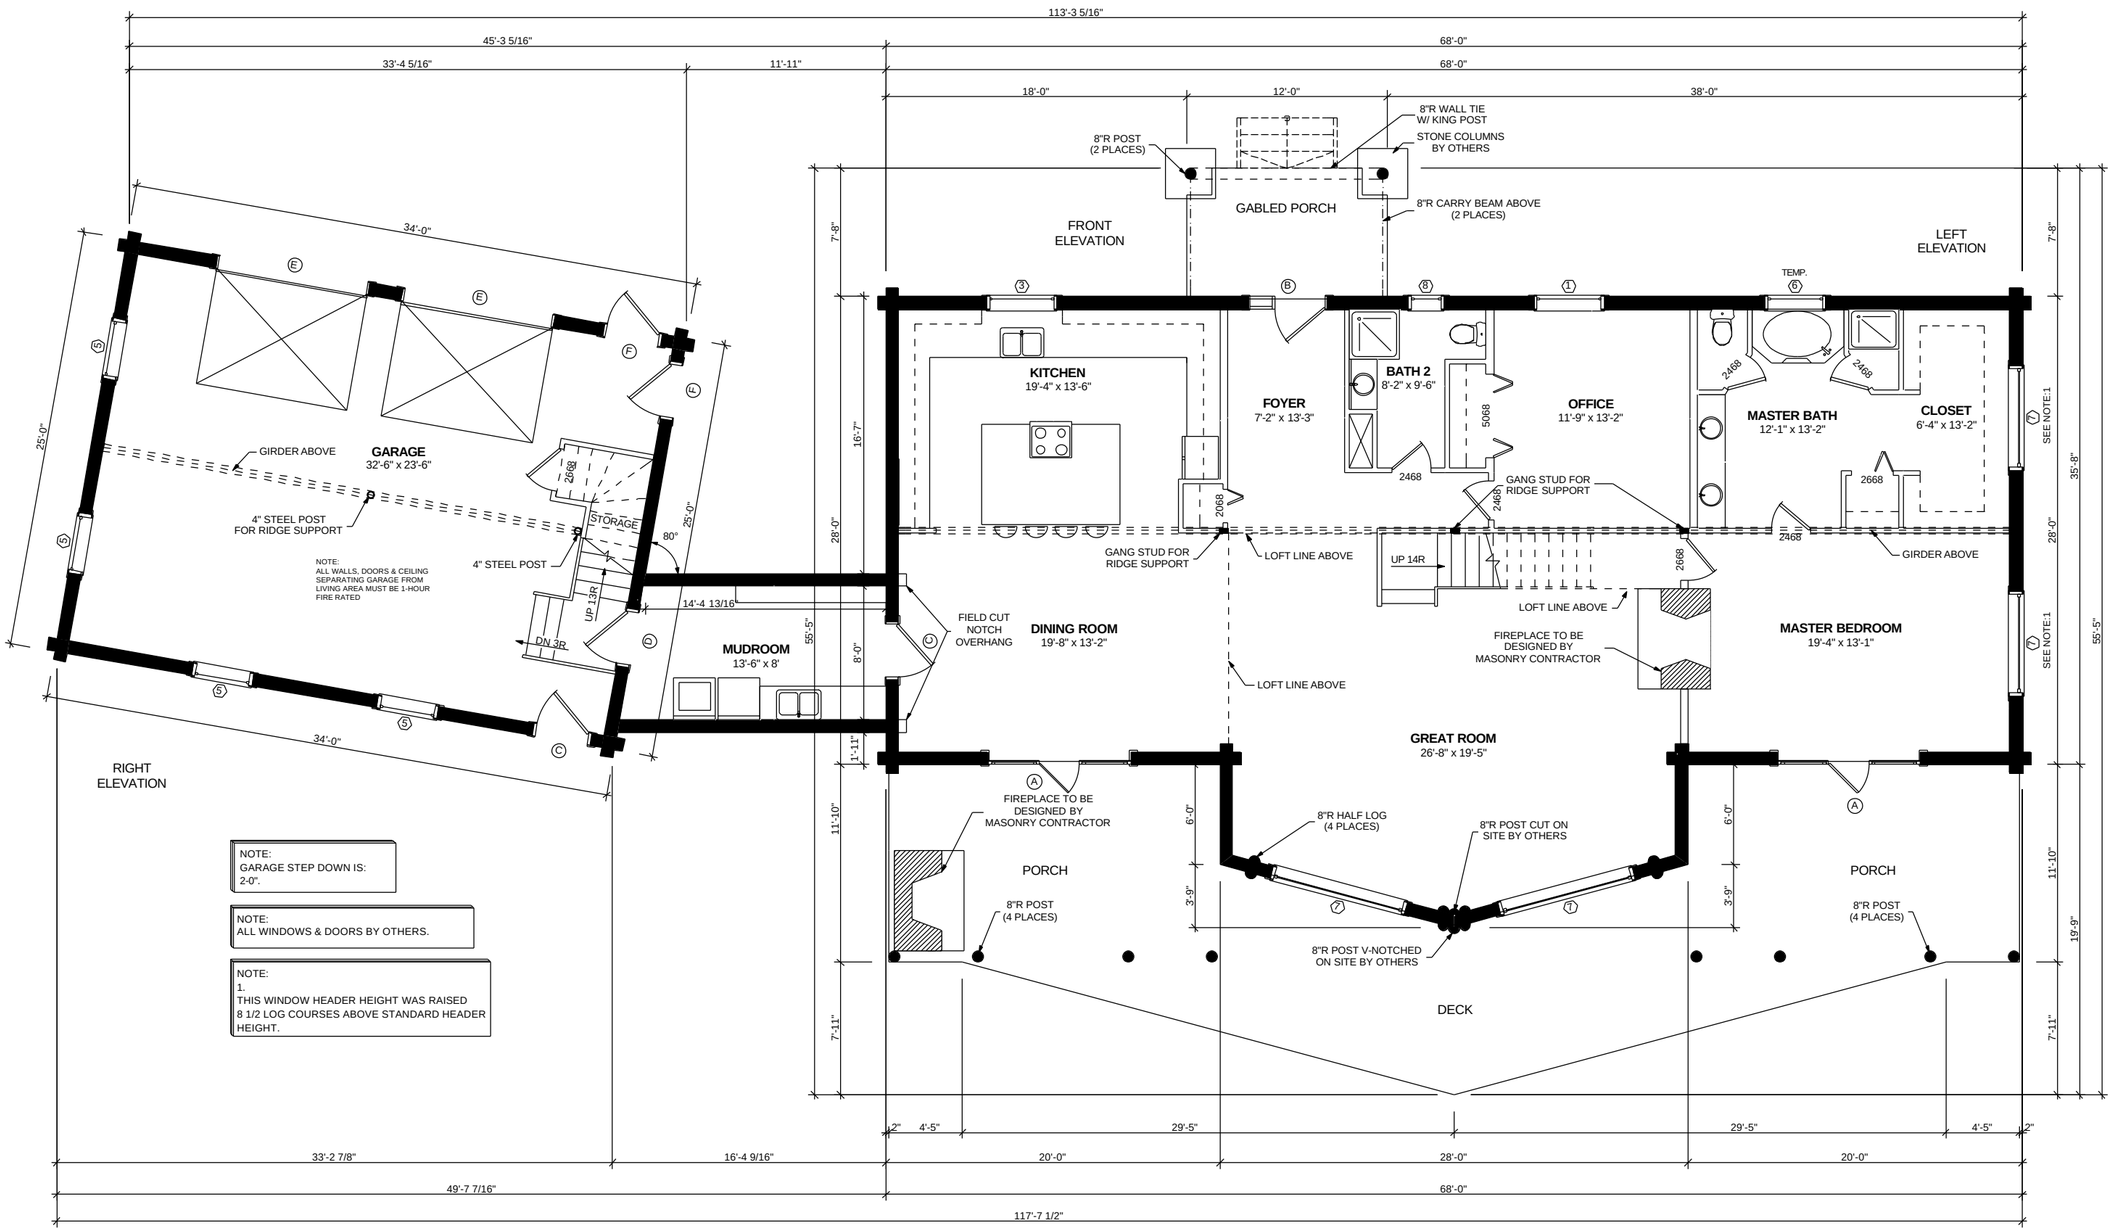

NOTE:
GARAGE STEP DOWN IS:
2-0".

NOTE:
ALL WINDOWS & DOORS BY OTHERS.

NOTE:
1.
THIS WINDOW HEADER HEIGHT WAS RAISED
8 1/2 LOG COURSES ABOVE STANDARD HEADER
HEIGHT.

1st FLOOR PLAN

Scale : 1/4" = 1'-0"

REAR
ELEVATION