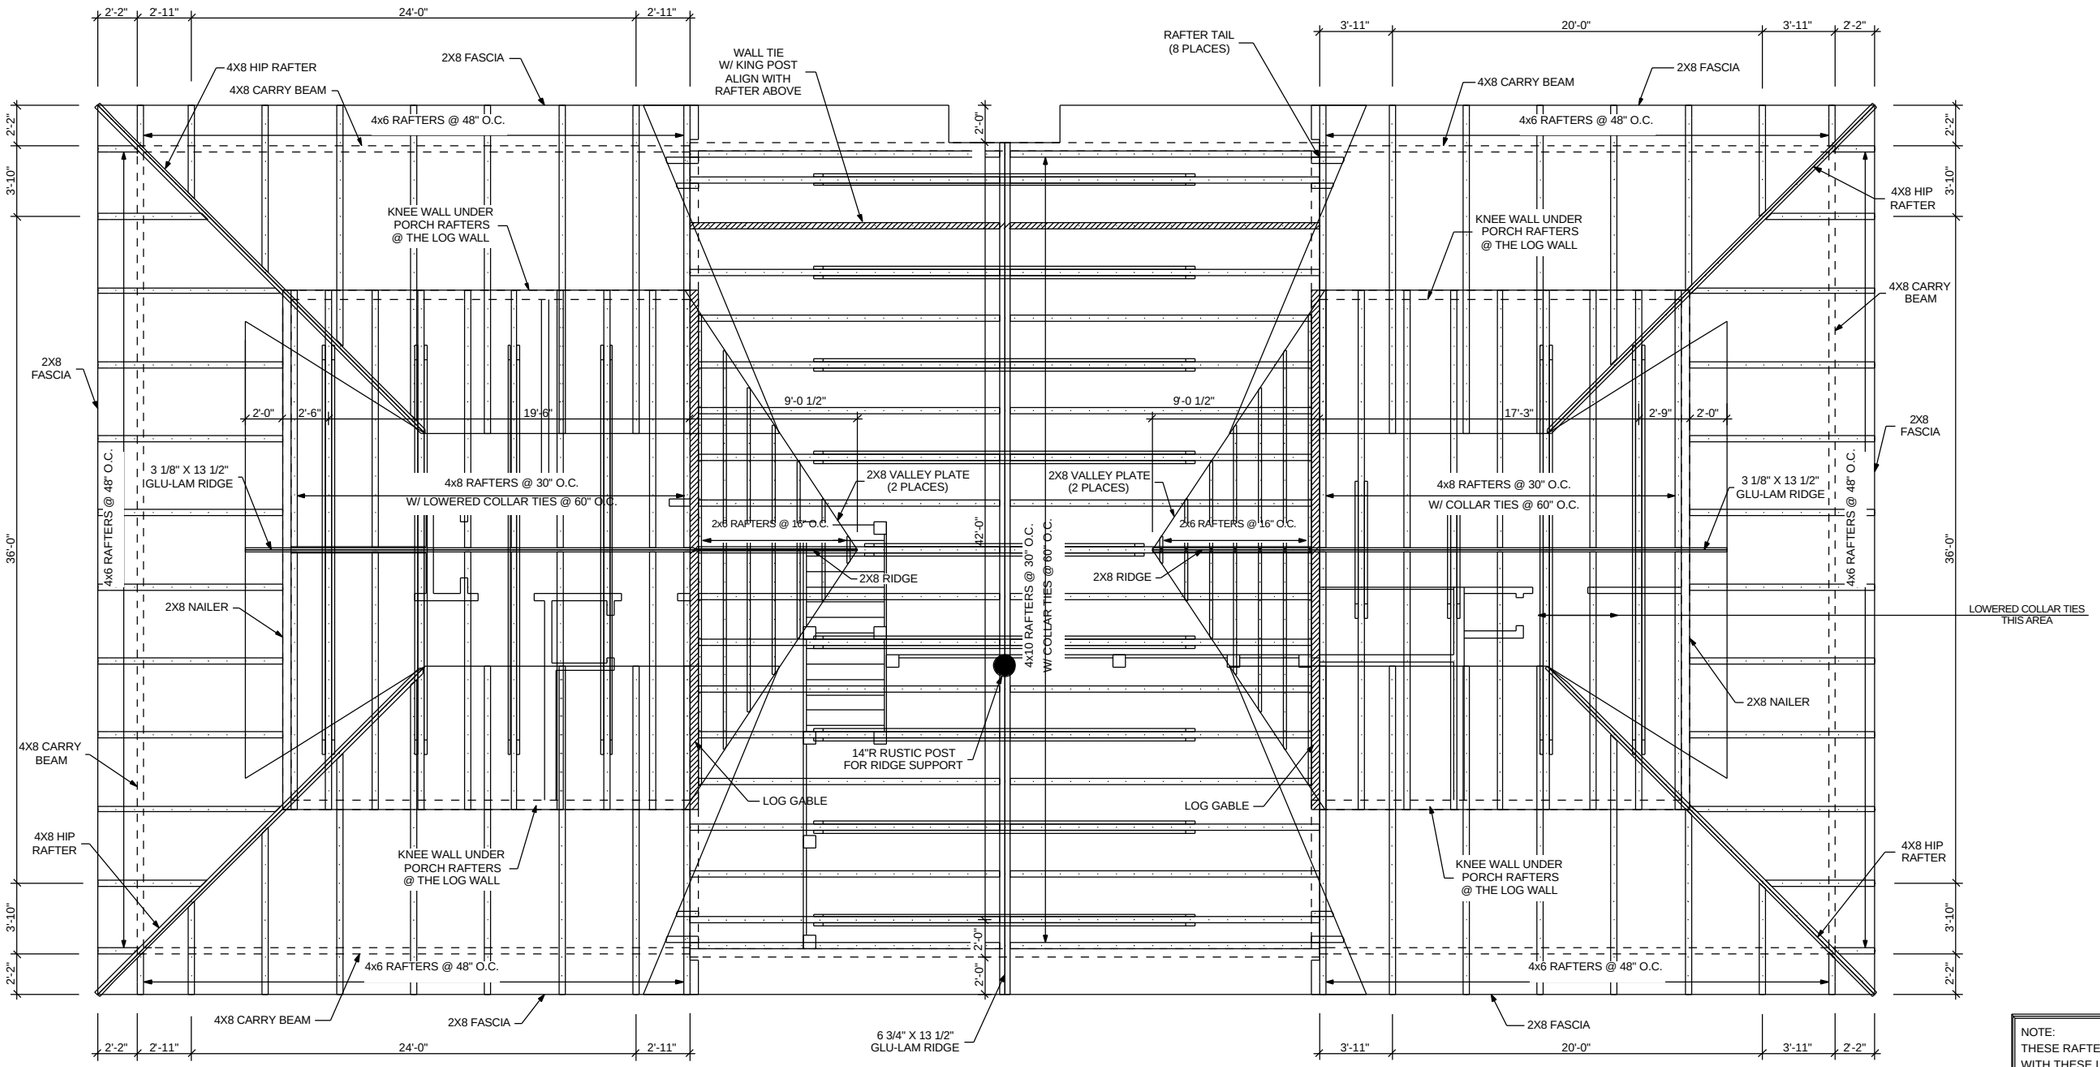

ROOF FRAMING

Scale : 1/4" = 1'-0"

NOTE:
THESE RAFTERS ARE RATED
WITH THESE LIVE & DEAD LOADS

LIVE LOAD= 20 PSF
DEAD LOAD= 15 PSF

ALL GLU-LAMS ARE 24F-V4
ARCHITECTURAL DOUGLAS FIR OR
EQUAL UNLESS OTHERWISE NOTED.